PARK LAMPS SYSTEM

PARK LAMPS SYSTEM
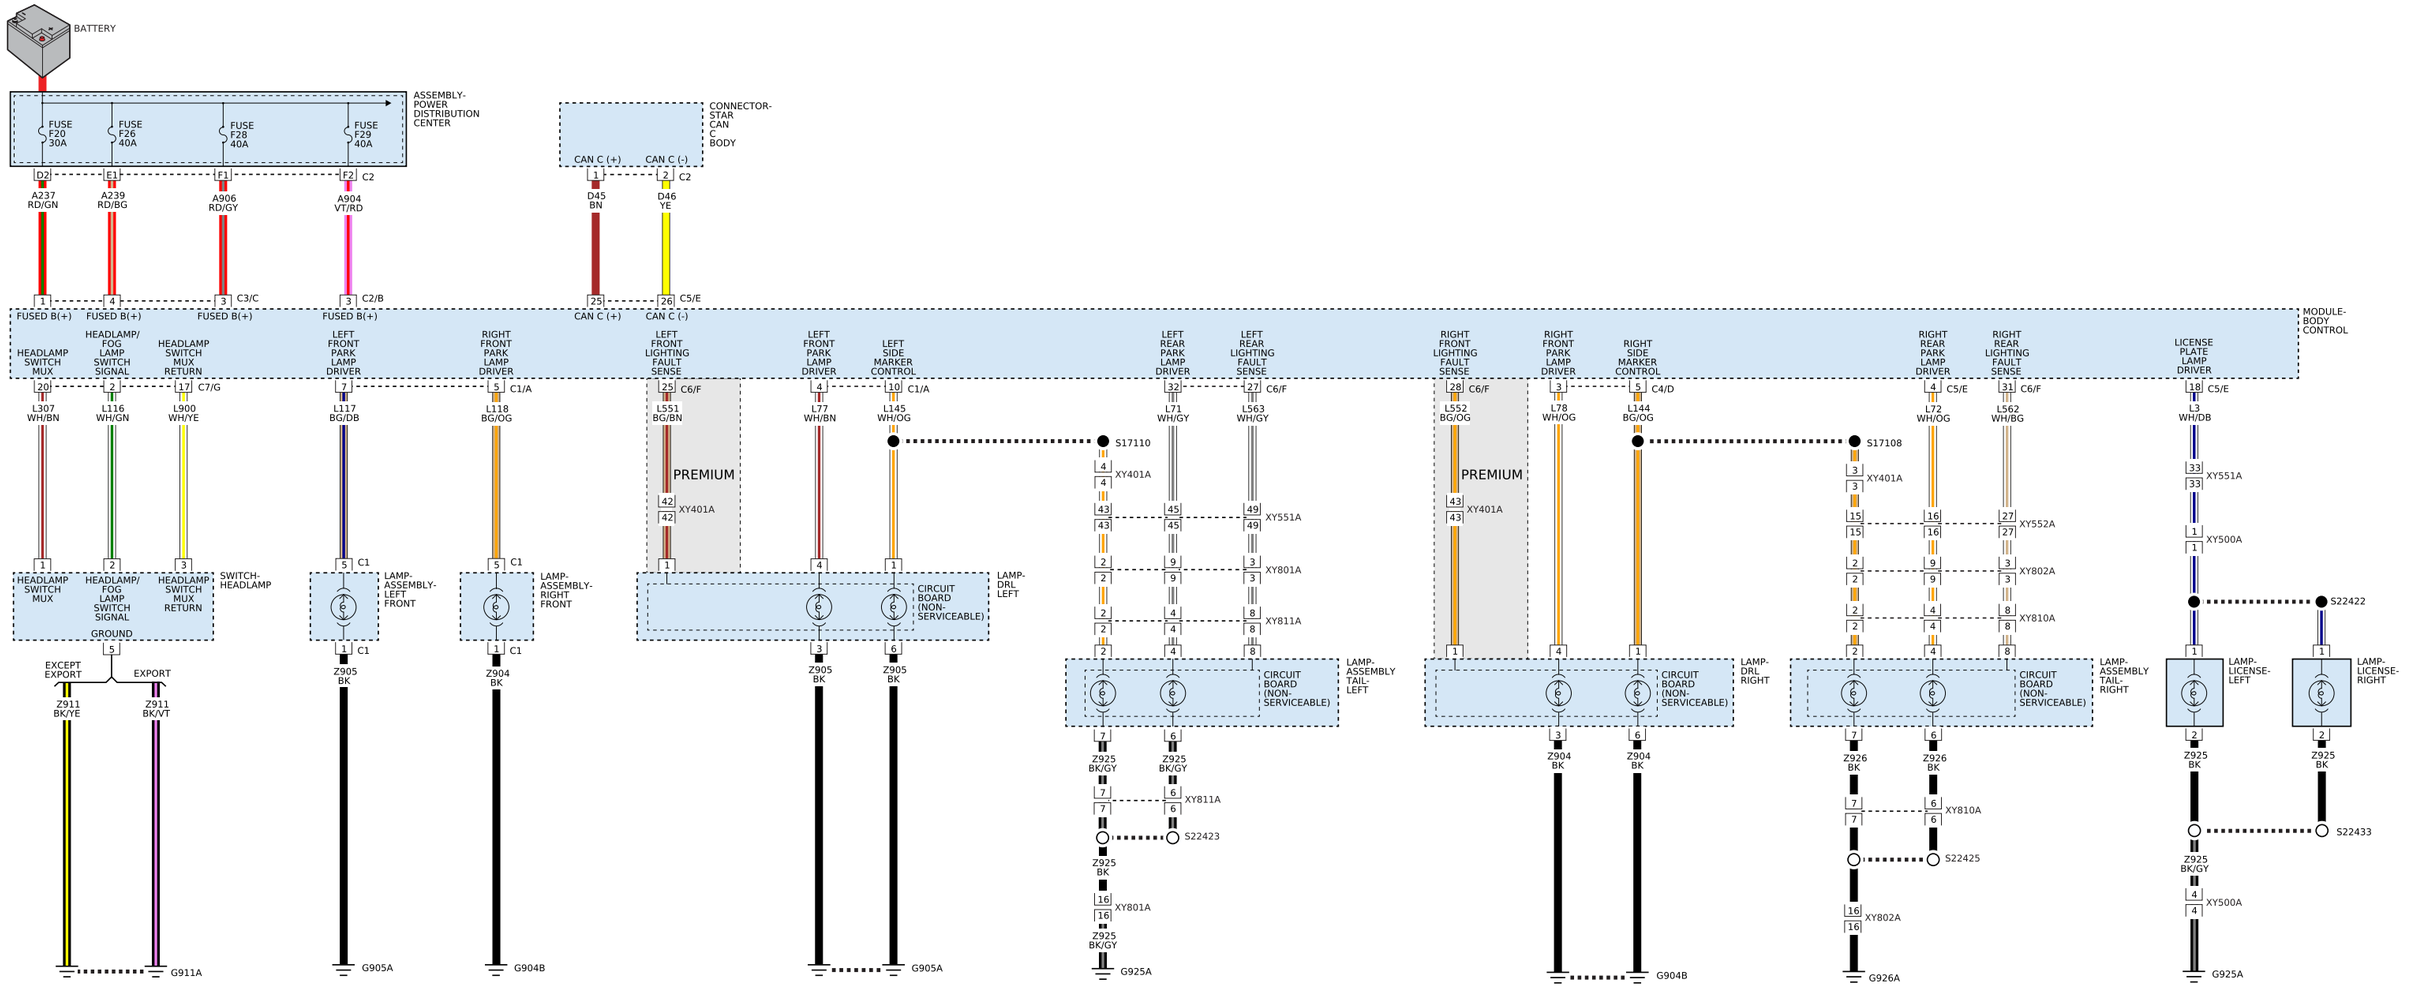
PARK LAMPS SYSTEM